DRAWING NO. 7729-B-2-001

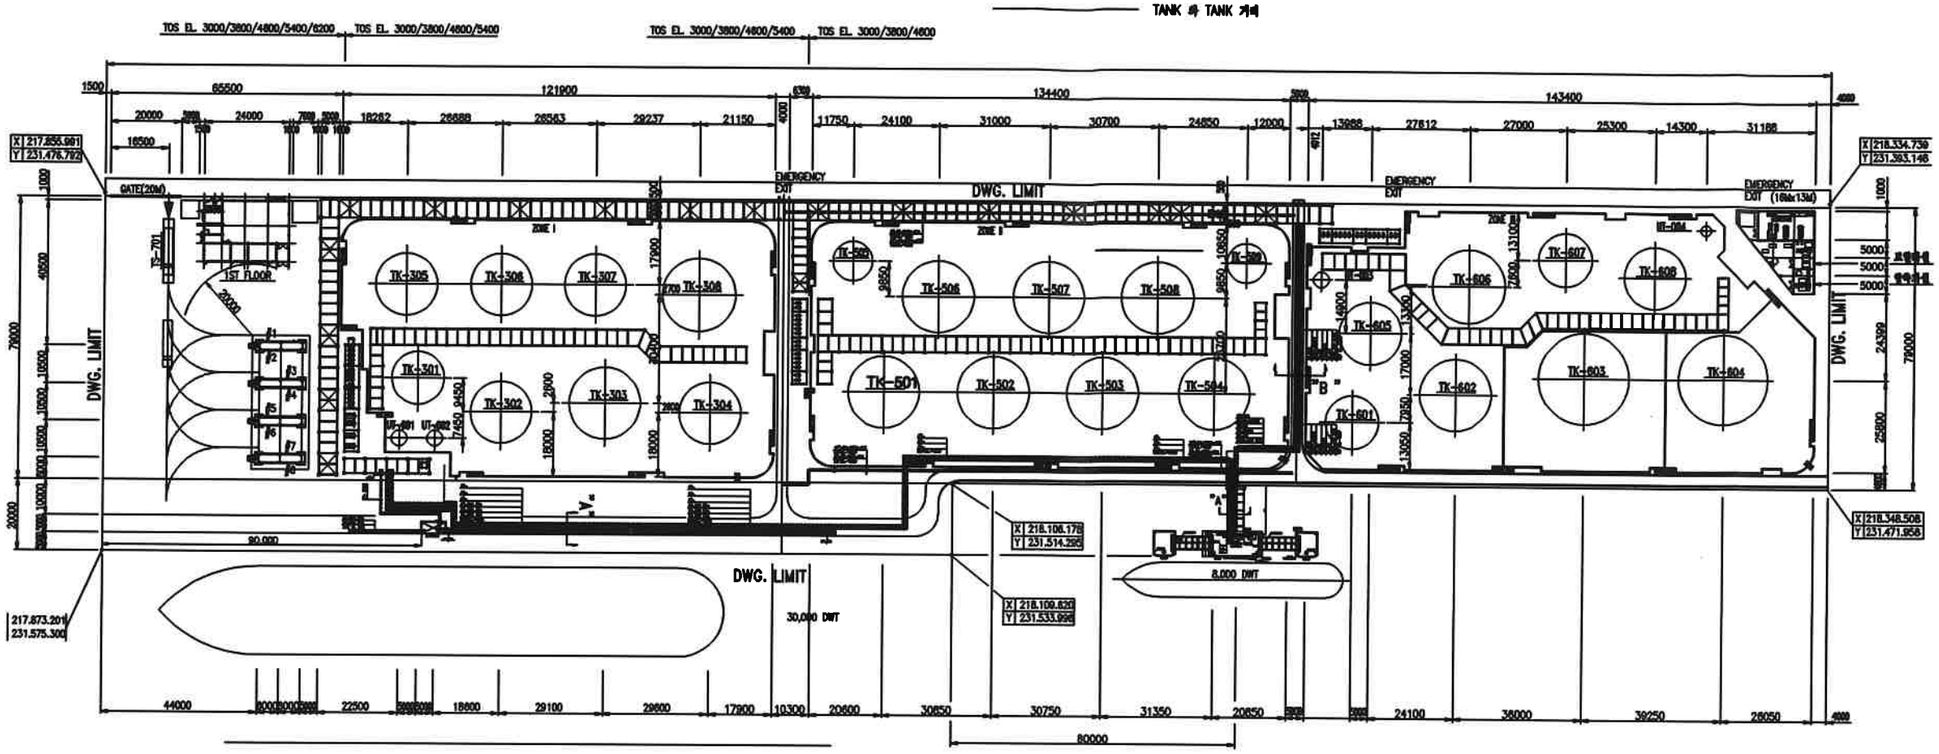

REV.	DATE	DESCRIPTION	DSN	DSN	CK	BY	APP.
1	08/05/03	REVISED BY TY COMMENT	[illegible]	[illegible]	[illegible]	[illegible]	[illegible]
2	08/27/07	FOR CONSTRUCTION	[illegible]	[illegible]	[illegible]	[illegible]	[illegible]
3	06/08/07	A. F. D	[illegible]	[illegible]	[illegible]	[illegible]	[illegible]
4	04/23/07	FOR APPROVAL	[illegible]	[illegible]	[illegible]	[illegible]	[illegible]
5	03/13/07	FOR APPROVAL	[illegible]	[illegible]	[illegible]	[illegible]	[illegible]
6	00/16/06	FOR APPROVAL	[illegible]	[illegible]	[illegible]	[illegible]	[illegible]
7	00/04/06	TECHNICAL NEETINGS,LTY,SCT,SEC	[illegible]	[illegible]	[illegible]	[illegible]	[illegible]

DSN	DSN	CK	BY	APP.
H.S. KIM	Y.S. SONG	H.S. YOO	I.S. KIM	C.J. CHO

TANK TERMINAL PROJECT

United Terminal Korea

TAEYOUNG E&C

Hang-Do /Secl

OVERALL PLOT PLAN
동 진 PIPING PLAN

SCALE	JOB NO.	DRAWING NO.	REV. NO.
1/800	7729	B-2-001	6